




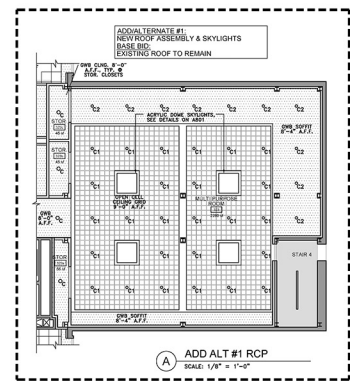


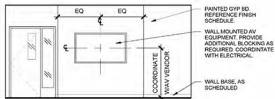


3 PROF DEV CENTER AV ELEVATION
1/4" = 1'-0"

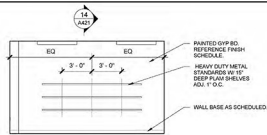


2 JANITOR STOR. 105A ELEVATION
1/4" = 1'-0"

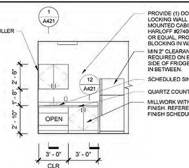


1 NURSE'S OFF. CABINETS
1/4" = 1'-0"

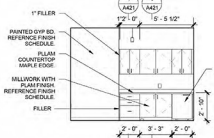


6 CONF ROOM SOUTH ELEVATION
1/4" = 1'-0"

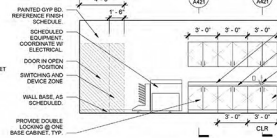


5 WORKROOM SOUTH ELEVATION
1/4" = 1'-0"

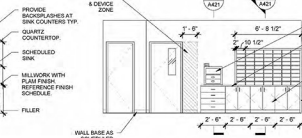


4 WORKROOM NORTH ELEVATION
1/4" = 1'-0"

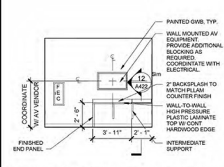


10 SECURITY OFFICE NORTH ELEVATION
1/4" = 1'-0"

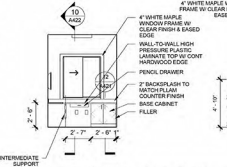


9 SECURITY OFFICE - EAST ELEVATION
1/4" = 1'-0"

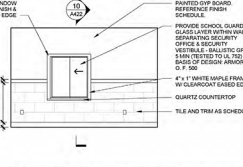


8 SECURITY VESTIBULE WEST ELEVATION
1/4" = 1'-0"

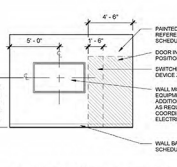


7 CONF ROOM AV ELEVATION
1/4" = 1'-0"

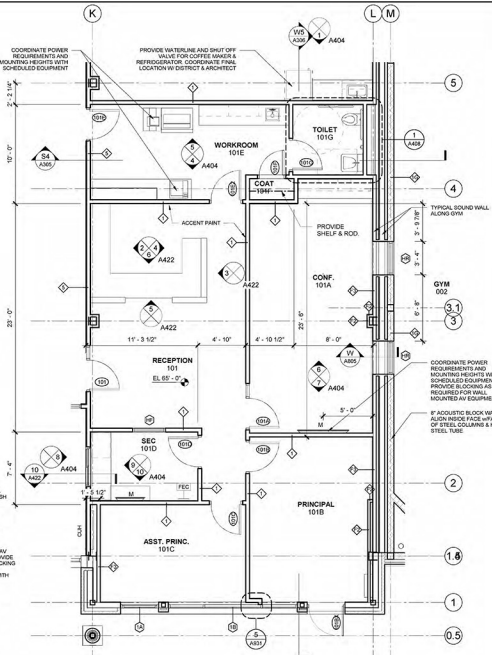

A MAIN OFFICE ENLARGED PLAN
1/4" = 1'-0"

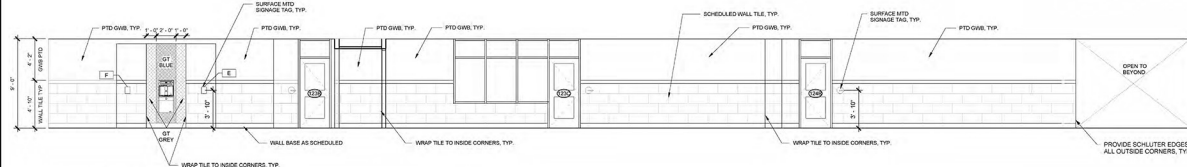


12 CORRIDOR C102 - NORTH ELEVATION
1/4" = 1'-0"

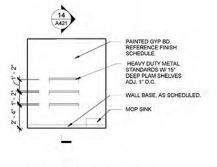


11 JAN 116A ELEVATION
1/4" = 1'-0"

NOTE: TYPICAL ELEVATION AT ALL CORRIDORS SIMILAR.

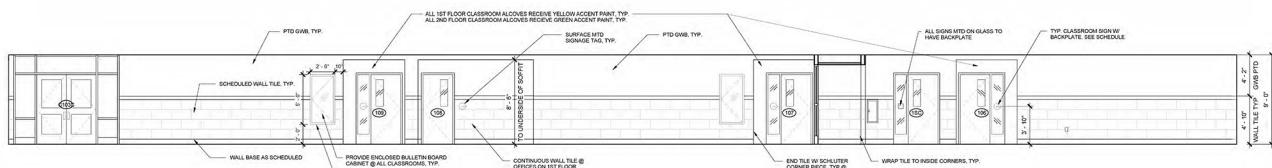

13 CORRIDOR C102 - SOUTH ELEVATION
1/4" = 1'-0"

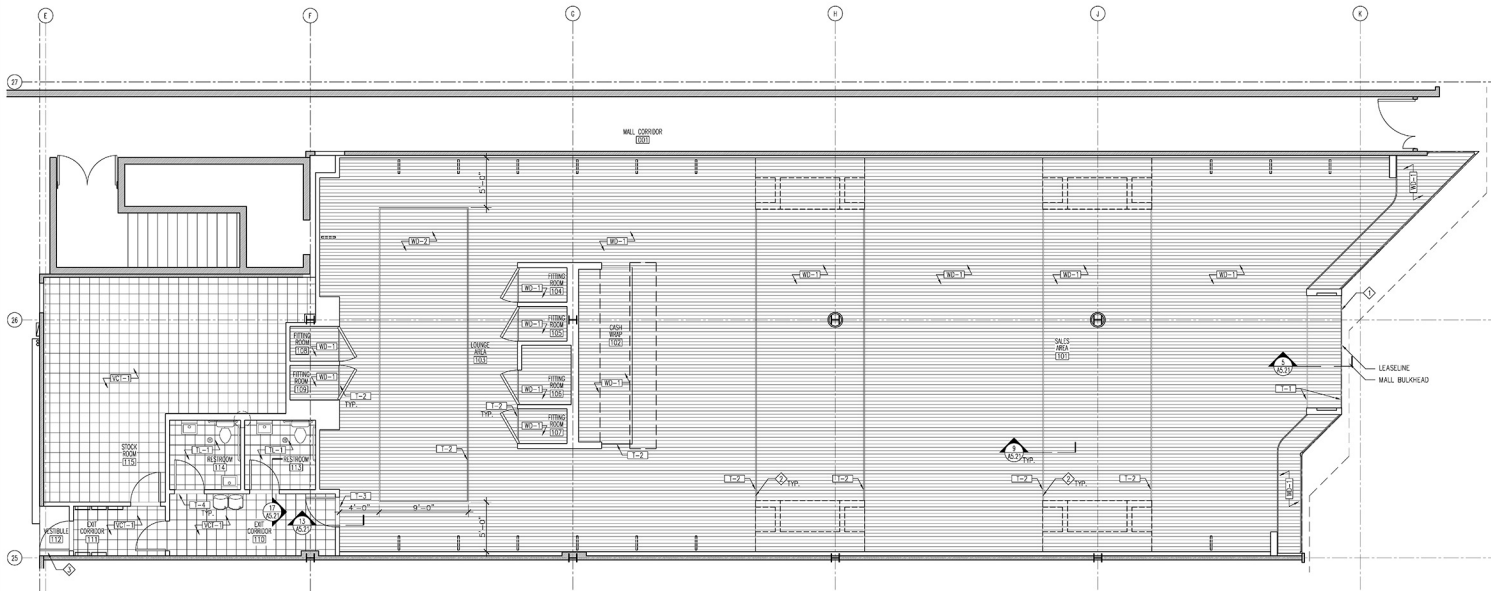


GENERAL FINISH NOTES:

1. SEE FINISH SCHEDULE DWG. ADDS FOR INFORMATION ON FINISHES
2. RAISED STOREFRONT PLATFORM TO HAVE FINISH WD-1
3. INSTALL FLOORING BEFORE FEATURE DISPLAY BUMP-OUTS AND CASHWRAP ARE SET.
4. THE FLOORING MATERIAL WD-1 IS PROVIDED BY THE OWNER'S VENDOR ALONG WITH THE REQUIRED ADHESIVE FOR THIS PRODUCT.
5. THE T-1 FLOORING IS PROVIDED AND INSTALLED BY THE G.C.
6. PLACE EXCESS FLOORING ABOVE THE BATHROOM.

KEY NOTES THIS DRAWING:

- ◇ SCHLUTER BEAD
- ◇ RECESSED FLUSH MOUNTED METAL INSET TYPE T-2, G.C. TO ALIGN WITH EDGE OF WALLWORK
- ◇ VESTIBULE FINISHES TO COMPLY WITH ALL MALL STANDARDS AND MATCH ADJACENT MALL CORRIDOR

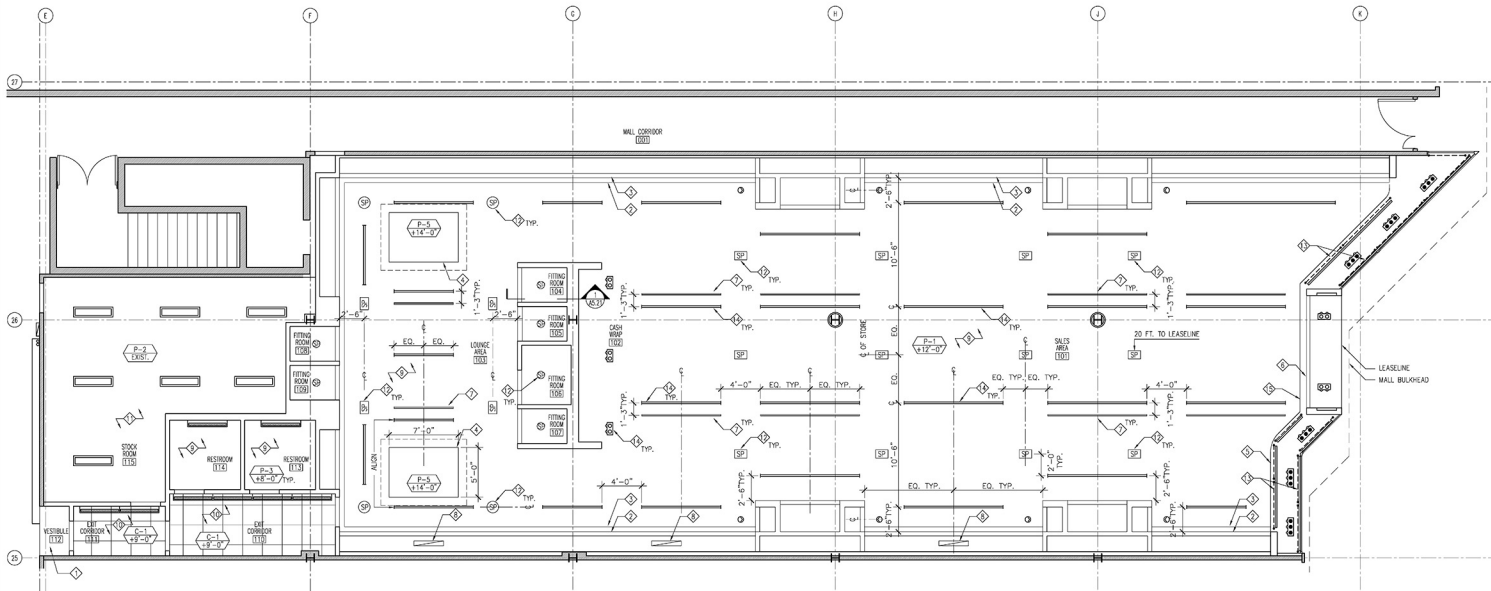


GENERAL NOTES:

1. LIGHT FIXTURES AND LAMPS FURNISHED BY AEROPOSTALE VENDOR AND INSTALLED BY G.C.
2. ALL FIRE PROTECTION WORK TO BE PERFORMED BY LANDLORD APPROVED CONTRACTOR UNDER DIRECTION AND COORDINATION OF ELC. FURNISH ALL REQUIRED DRAWINGS AND PERMITS FOR A COMPLETE JOB.
3. ANY SPRINKLER BRANCH LINES BELOW 12'-0" A.F.F. MUST BE RAISED TO 12'-0" AT G.C.'S EXPENSE.
4. COORDINATE EXIT SIGNS W/ ELECTRICAL DWGS.
5. SEE ELECTRICAL DWGS. FOR EMERGENCY BALLAST LIGHT FIXTURES.
6. FOR SPRINKLER HEADS SEE ENGINEERS DRAWINGS. LOCATE HEADS IN RELATIONSHIP TO LIGHTING TRACKS, DIFFUSERS AND SPEAKERS.

KEY NOTES THIS DRAWING:

1. G.C. TO VERIFY CONSTRUCTION OF VESTIBULE CEILING WITH CODE REQUIREMENTS REGARDING FIRE RATING, SPRINKLER ETC.
2. LINE OF SOFFIT ABOVE PERIMETER WALL DISPLAY, TYP.
3. LINE OF RECESSED LIGHTING COVE AROUND PERIMETER WALL DISPLAY, TYP.
4. RAISED LIGHTING COVE ABOVE FEATURE DISPLAY
5. SOFFIT ABOVE STOREFRONT DISPLAY PLATFORM
6. OPENING IN CWP. BG SOFFIT FOR RECESSED ROLLER SHUTTER IN SOFFIT ABOVE
7. SLOT DIFFUSERS PARALLEL TO RECESSED MOUNTED TRACK LIGHT. REFER TO MECHANICAL DRAWINGS FOR ADDITIONAL INFORMATION
8. RETURN AIR GRILLES IN CEILING OF SOFFIT. REFER TO MECHANICAL DRAWINGS FOR ADDITIONAL INFORMATION
9. PAINTED COP. BG. CEILING
10. SUSPENDED 2'-0" X 2'-0" LAY IN CEILING CENTER GRID OR TILE ON ROOM TO AVOID TILE SIZES UNDER 12" TYP.
11. OPEN CEILING TO STRUCTURE ABOVE. ALL PRESS. STRUCTURE, ETC. TO BE PAINTED, COLOR TO BE SELECTED BY ARCHITECT.
12. RECESSED MOUNTED CEILING SPEAKERS. SEE AV DRAWINGS FOR MORE INFORMATION.
13. MOTORIZED SHADES
14. TRACK LIGHT AND LIGHT FIXTURES, SEE LIGHTING DRAWINGS FOR MORE INFORMATION.
15. ACCESS PANEL 24" X 24" (18"X18" MIN.) FOR SECURITY SYSTEM.

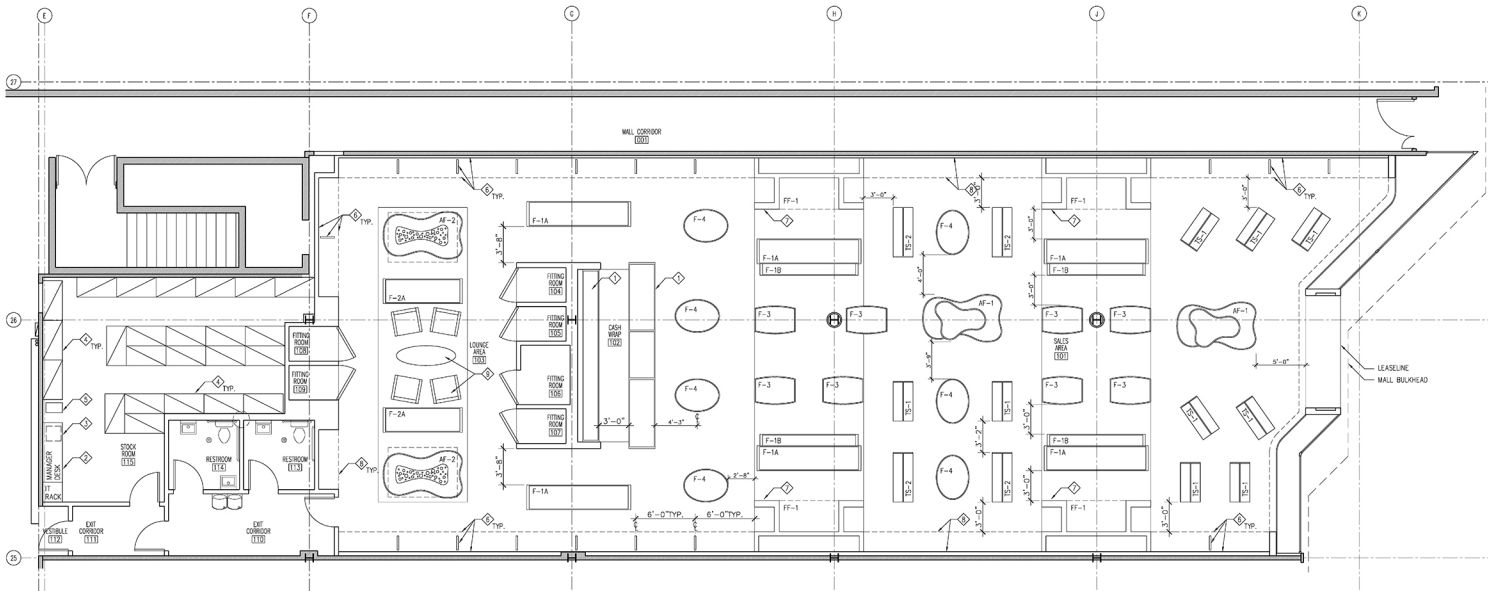


GENERAL NOTES:


1. THIS PLAN PROVIDED FOR REFERENCE ONLY.
2. ALL FREE STANDING FIXTURES AND HARDWARE SUPPLIED BY AEROPOSTALE VENDOR AND INSTALLED BY GENERAL CONTRACTOR.
3. FREE STANDING FIXTURES SHALL BE PLACED TO ALLOW A 44" MIN. EGRESS ASLT CONTIGUOUS FROM FRONT TO BACK OF SALES AREA.
4. PRIOR TO FIXTURE INSTALLATION REFER TO FIXTURE HANDBOOK FOR INFORMATION AND ASSEMBLY OF THE FIXTURES. IF THE FIXTURE HANDBOOK IS NOT AVAILABLE CALL JERRY SMITH (SEE COVER SHEET) AT AEROPOSTALE FOR A REPLACEMENT.
5. INSTALL THE PERIMETER FIXTURES BY FIRST TAKING THE HIGH POINT OF THE FLOOR AND SETTING THE CORNER LINE.
6. ALL PERIMETER HARDWARE AND ALTERNATE PERIMETER FIXTURE HARDWARE FURNISHED BY AEROPOSTALE VENDOR. G.C. TO INSTALL ALL OF THE FIXTURE HARDWARE IN THE PERIMETER UNITS.
7. ALL REQUIRED HARDWARE FOR RECESSED STANDARDS WALL LOCATIONS FURNISHED BY AEROPOSTALE VENDOR AND INSTALLED BY G.C.

KEY NOTES THIS DRAWING:


- ◆ CASHWRAP AND BACKWRAP FURNISHED BY AEROPOSTALE MILLWORK VENDOR AND INSTALLED BY G.C.
- ◆ G.C. TO INSTALL AEROPOSTALE VENDOR FURNISHED MANAGER'S DESK.
- ◆ G.C. TO INSTALL AEROPOSTALE VENDOR FURNISHED SAFE TO FLOOR UNDER MANAGER'S DESK AS INDICATED. BOLT TO FLOOR WITH THREADED ROD, DRILLED INTO THE FLOOR AND THEN PROVIDE A METAL SHIELD OVER THE THREADED ROD AND BOLTS.
- ◆ G.C. TO INSTALL AEROPOSTALE VENDOR FURNISHED STOCK ROOM SHELVING. HEIGHT OF SHELVING IS 34"-42".
- ◆ G.C. TO INSTALL AEROPOSTALE VENDOR FURNISHED STAFF LOCKERS WHERE SHOWN.
- ◆ PERIMETER RECESSED STANDARD PANELS, MERCHANDISE PARTITION WING WALLS & GRAPHIC PANELS FURNISHED BY AEROPOSTALE VENDOR AND INSTALLED BY G.C. SEE DETAILS FOR ADDITIONAL INFORMATION.
- ◆ FEATURE MILLWORK FURNISHED BY AEROPOSTALE AND INSTALLED BY G.C. SEE DETAILS FOR ADDITIONAL INFORMATION.
- ◆ PERIMETER RECESSED STANDARD PANELS & GRAPHIC PANELS FURNISHED BY AEROPOSTALE VENDOR AND INSTALLED BY G.C. SEE DETAILS FOR ADDITIONAL INFORMATION.
- ◆ FURNITURE FURNISHED BY AEROPOSTALE VENDOR AND INSTALLED BY G.C.

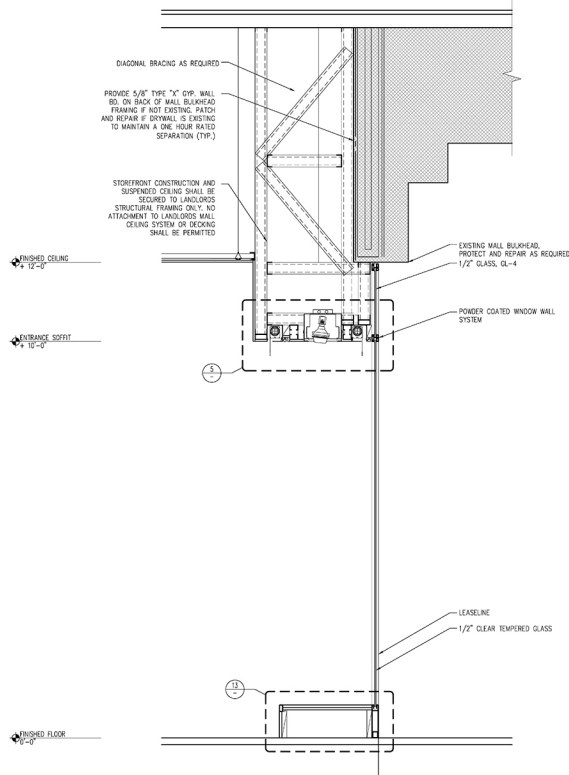


1-4 STOREFRONT SECTION @ ENTRANCE
1'-1'-0"

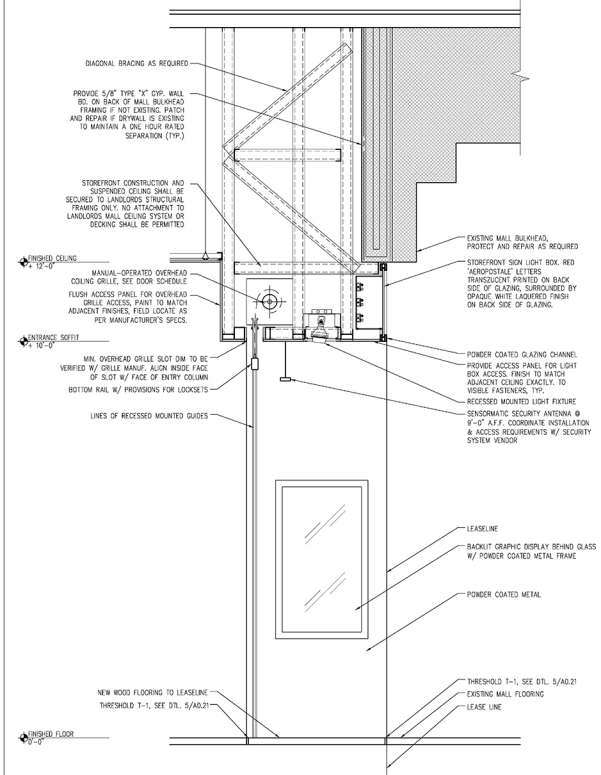


6 STOREFRONT SECTION @ STORE WINDOW
1'-1'-0"

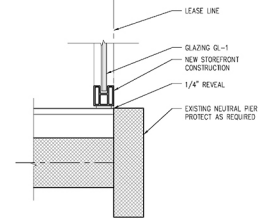

17 DETAIL @ NEUTRAL PIER
1'-1/2'-1'-0"

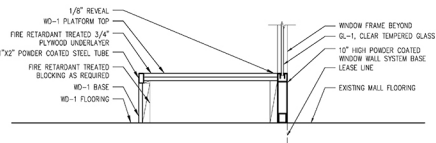

1-3 STOREFRONT DISPLAY PLATFORM
1'-1/2'-1'-0"

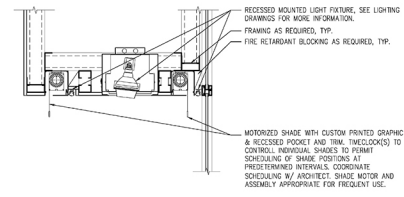




5 DETAIL @ STOREFRONT HEAD
1'-1/2'-1'-0"



12 MANAGER DESK
1/2"=1'-0"



 


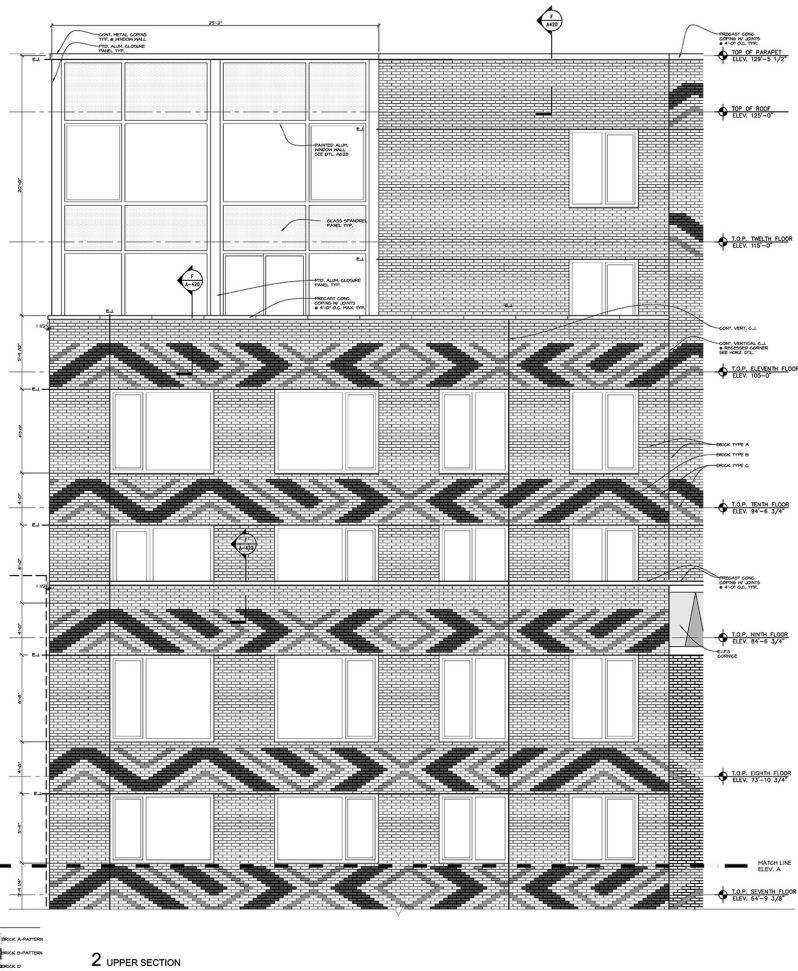
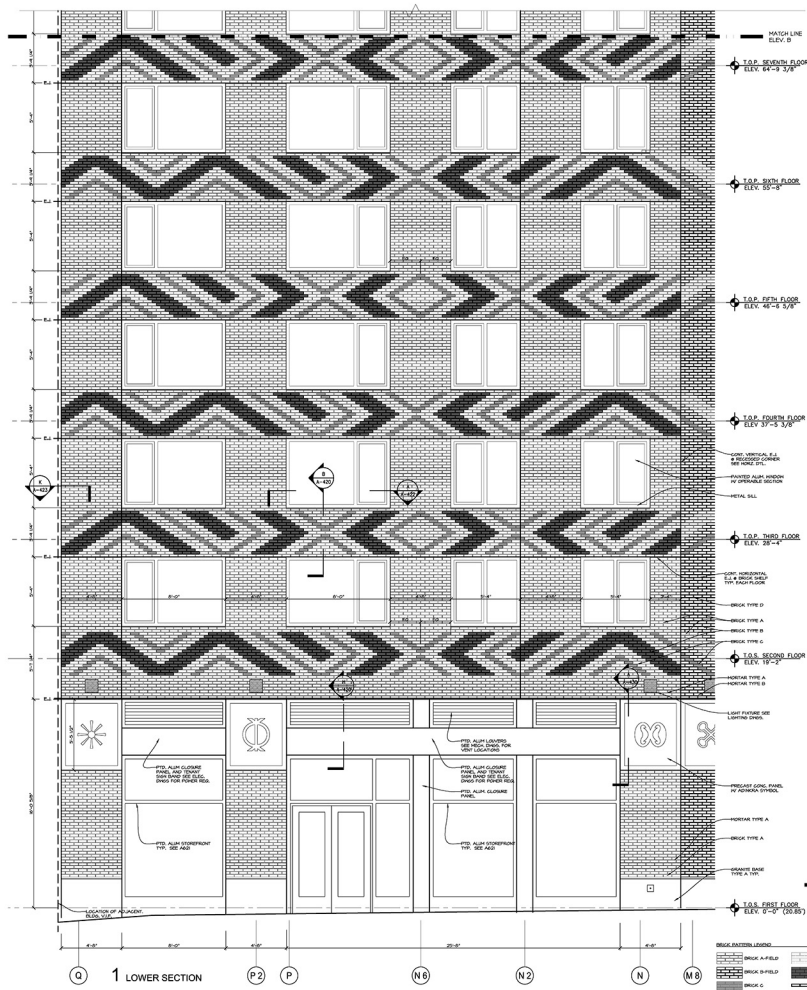


A 116 ST. ENLARGED ELEVATION

2 UPPER SECTION

38'-11'-0"

A-310

   

NOTE
PRODUCE SL. BEING FOR STOCKHOLDERS AND MANUFACTURERS REGISTRATION



6'-4 3/4"

5'-1 5/8"

CENTER LINE OF TRACK

5'-5"

5'-5"

CENTER LINE OF TRACK

A technical diagram of a streetcar platform. A horizontal line represents the 'CENTER LINE OF TRACK' on both sides. A platform structure is centered on this line. The distance from the center line to the left edge of the platform is labeled '5'-5"'. The distance from the center line to the right edge is also labeled '5'-5"'. On the left side of the platform, there is a vertical post with a diamond-shaped light fixture on top. Below the platform, there are two circular labels: 'B' on the left and 'A' on the right, positioned under the platform's base.

